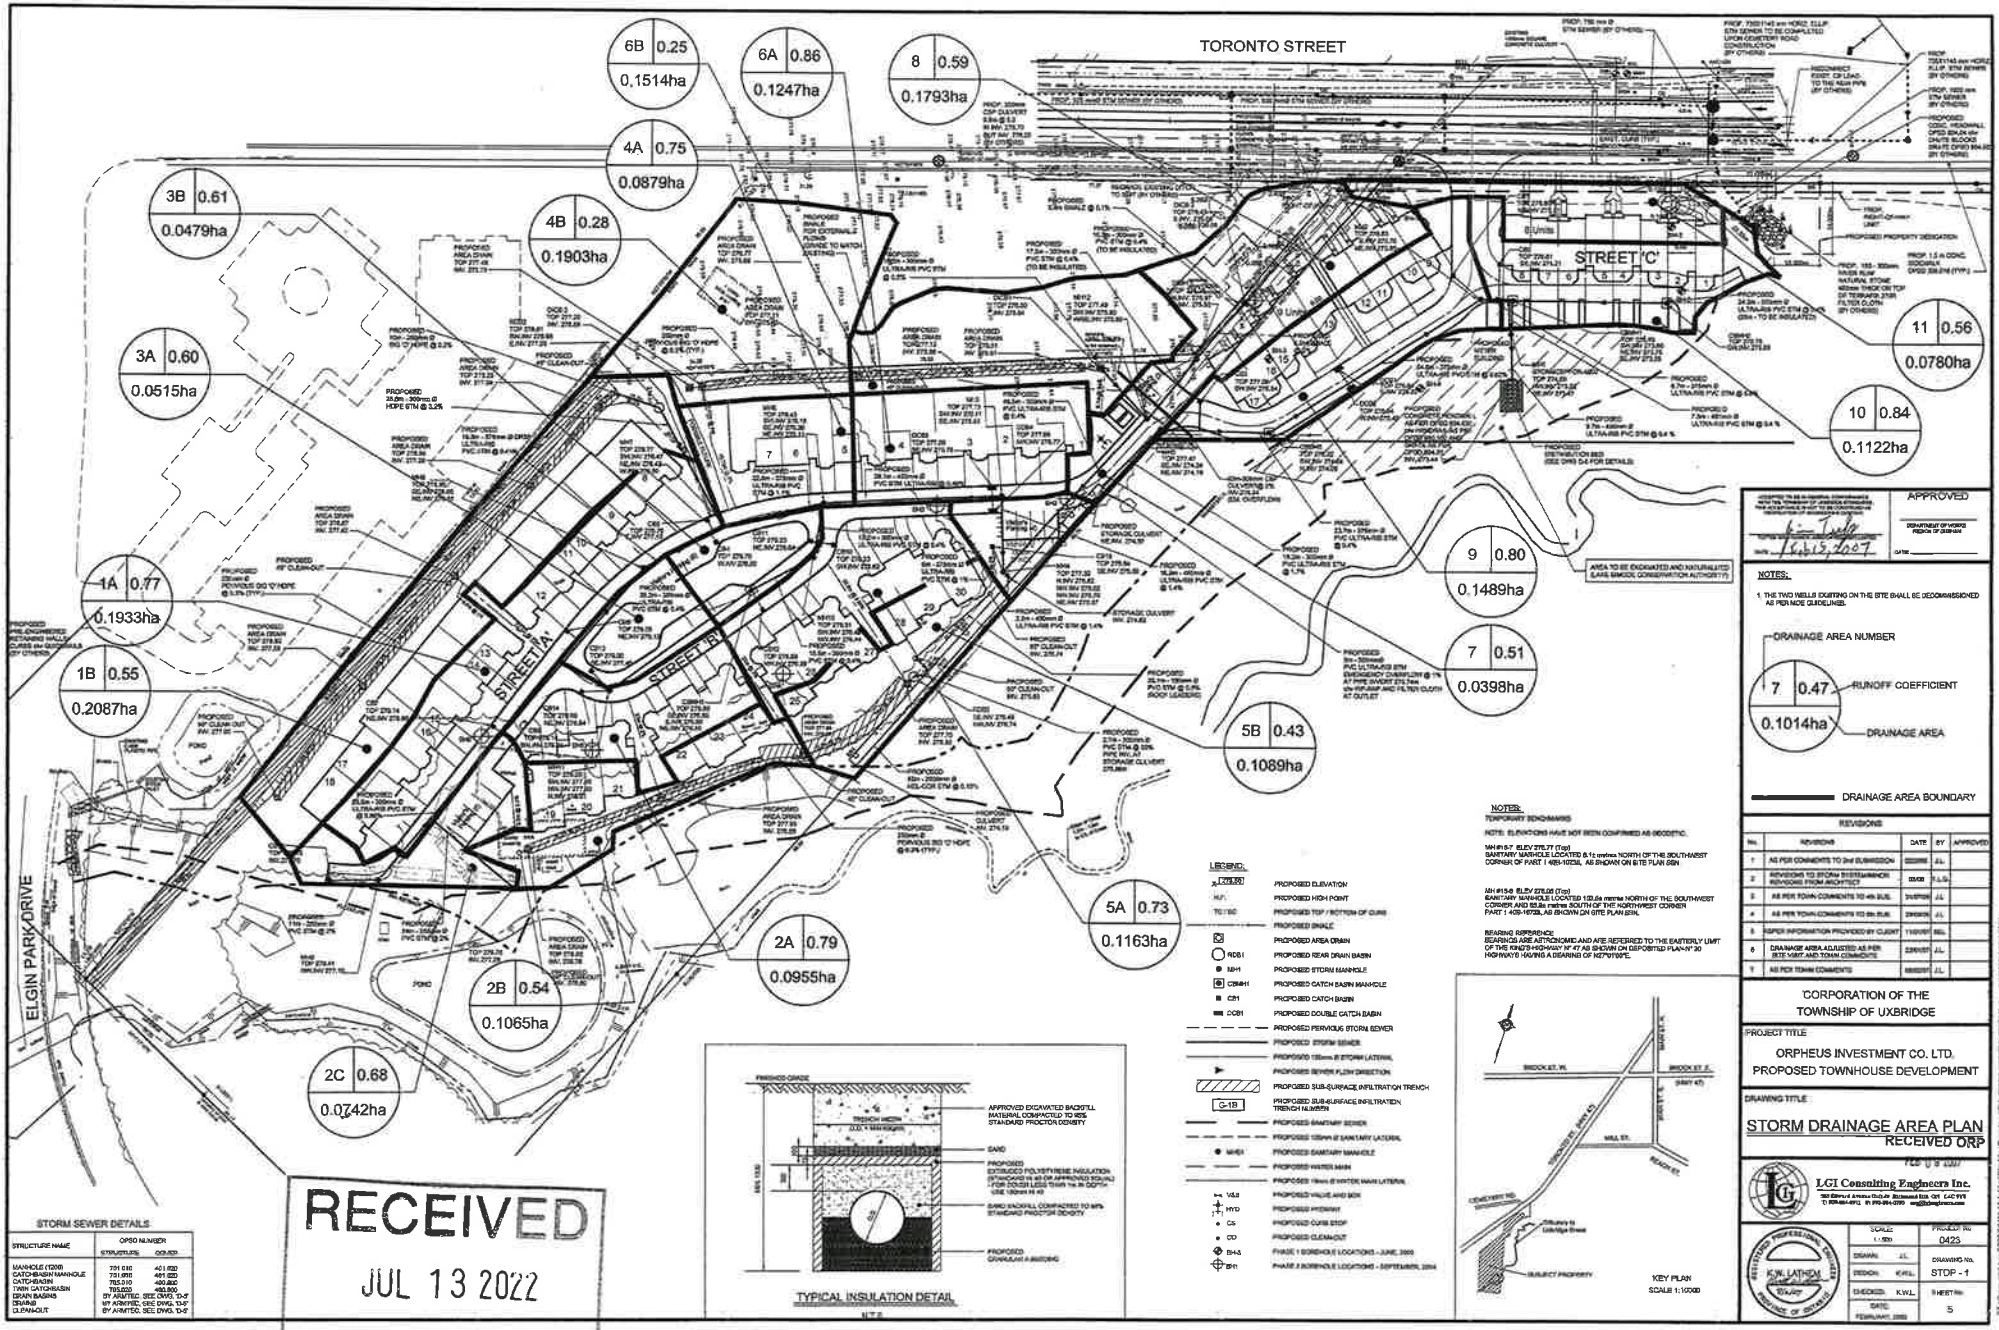

REVISIONS				
No.	REVISIONS	DATE	BY	APPROVED
1	AS PER COMMENTS TO 2nd SUBMISSION		JL	
2	REVISIONS TO STORM SYSTEM/BROCK REVISIONS STORM ARCHITECT		K.W.L.	
3	AS PER TOWN COMMENTS TO 4th SUB.		JL	
4	AS PER TOWN COMMENTS TO 5th SUB.		JL	
5	SUPER INFORMATION PROVIDED BY CLIENT		SSL	
6	DRAINAGE AREAS ADJUSTED AS PER SITE VISIT AND TOWN COMMENTS		JL	
7	AS PER TOWN COMMENTS		JL	

CORPORATION OF THE TOWNSHIP OF UXBRIDGE

PROJECT TITLE
ORPHEUS INVESTMENT CO. LTD.
PROPOSED TOWNHOUSE DEVELOPMENT

DRAWING TITLE
STORM DRAINAGE AREA PLAN

RECEIVED ORP

LGI Consulting Engineers Inc.

SCALE:	1:500
PROJECT No.	0423
DRAWN:	JL
DRAWING No.	STDP - 1
DESIGN:	K.W.L.
CHECKED:	K.W.L.
DATE:	FEBRUARY, 2005
SHEET No.	5

K.W. LATHEM

STORM SEWER DETAILS

STRUCTURE NAME	OPSD NUMBER	
	STRUCTURE	COVER
MANHOLE (1200)	701.010	401.020
CATCHBASIN MANHOLE	701.050	401.020
CATCHBASIN	705.010	400.020
TWIN CATCHBASIN	705.020	400.020
DRAIN BASINS	BY ARMTEC, SEE DWG. D-7	
DRAINS	MY ARMTEC, SEE DWG. D-6	
CLEAN-OUT	BY ARMTEC, SEE DWG. D-5	

RECEIVED
JUL 13 2022
TOWNSHIP OF UXBRIDGE
DEVELOPMENT SERVICES