JRIEL | WED MAR 10/21 05:07 PM | K:\PROJECTS\2017\217049\VENETIAN\DESIGN\TOWNS\29' STREET TOWN\217049-STREET TOWN BLOCK ELEV.DWG
REV. 04.05.2018
REV. 04.18.2018

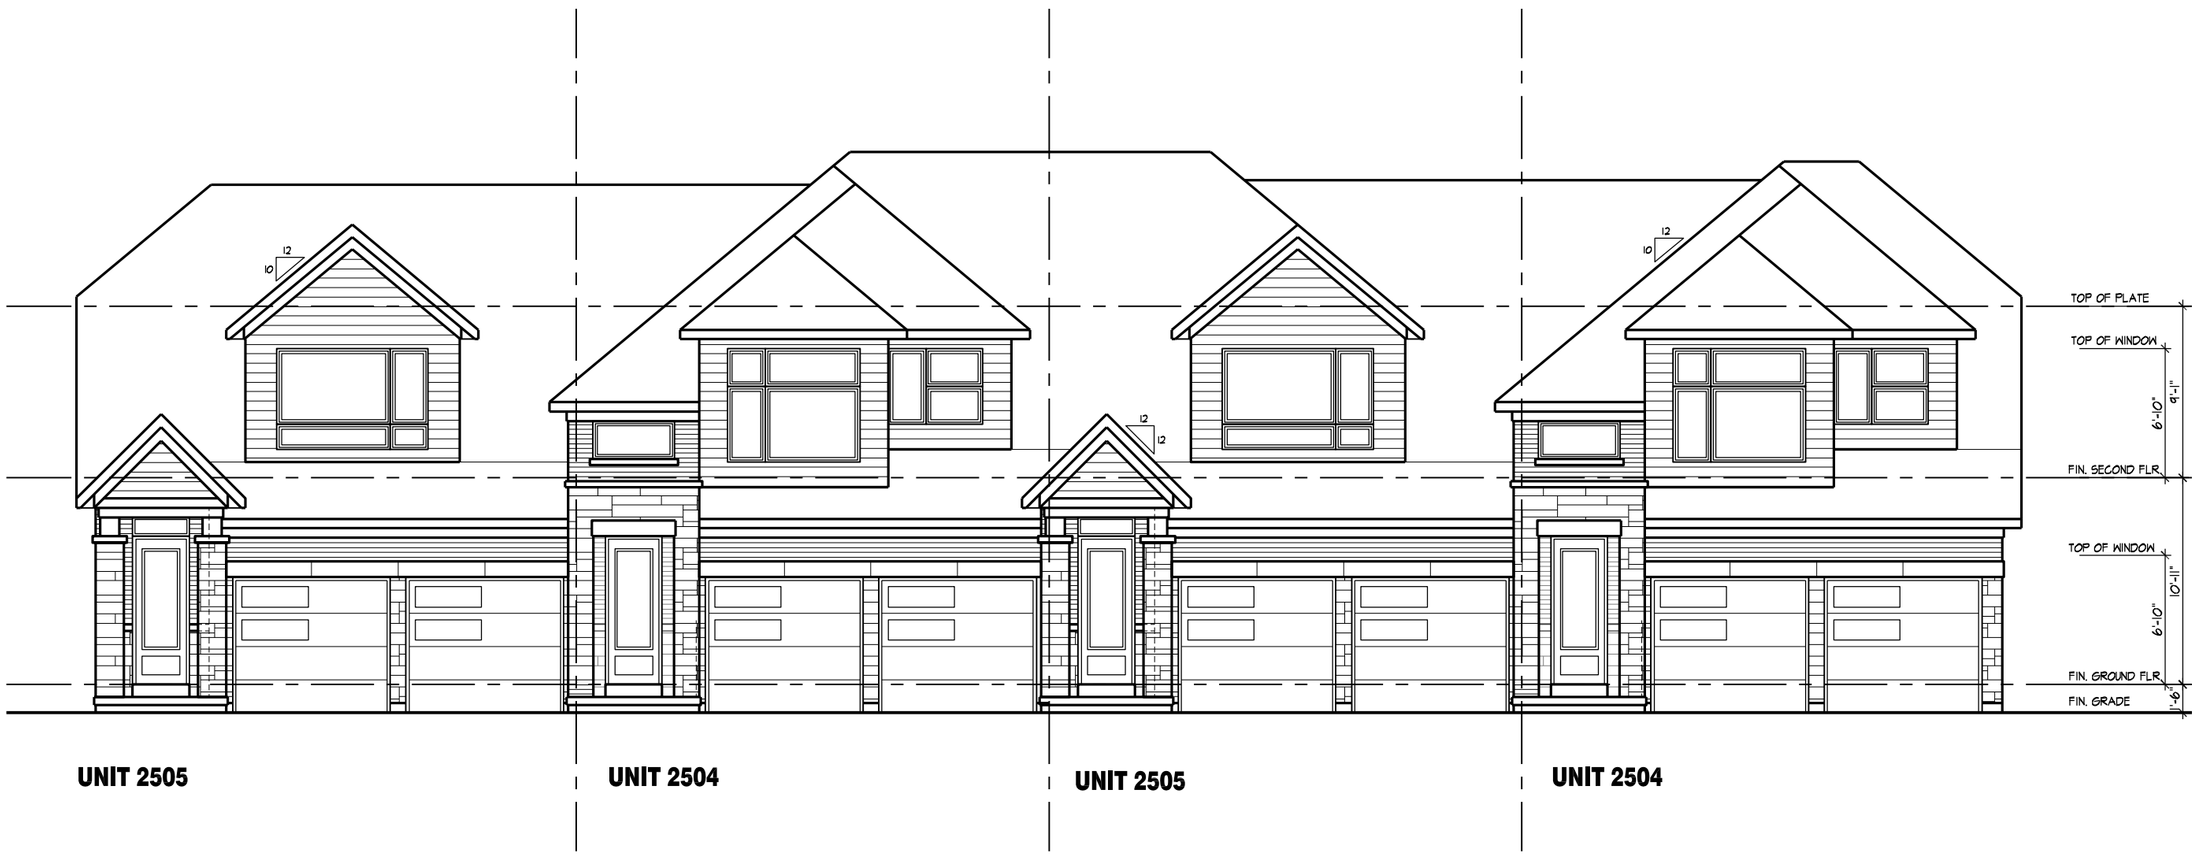

CONEPTUAL 25' STREET TOWNHOUSE BLOCK ELEVATION 'A'

All drawings specifications, related documents and design are the copyright property of Hunt Design Associates (H.D.A). Reproduction of this property in whole or in part is strictly prohibited without H.D.A.'s written permission.